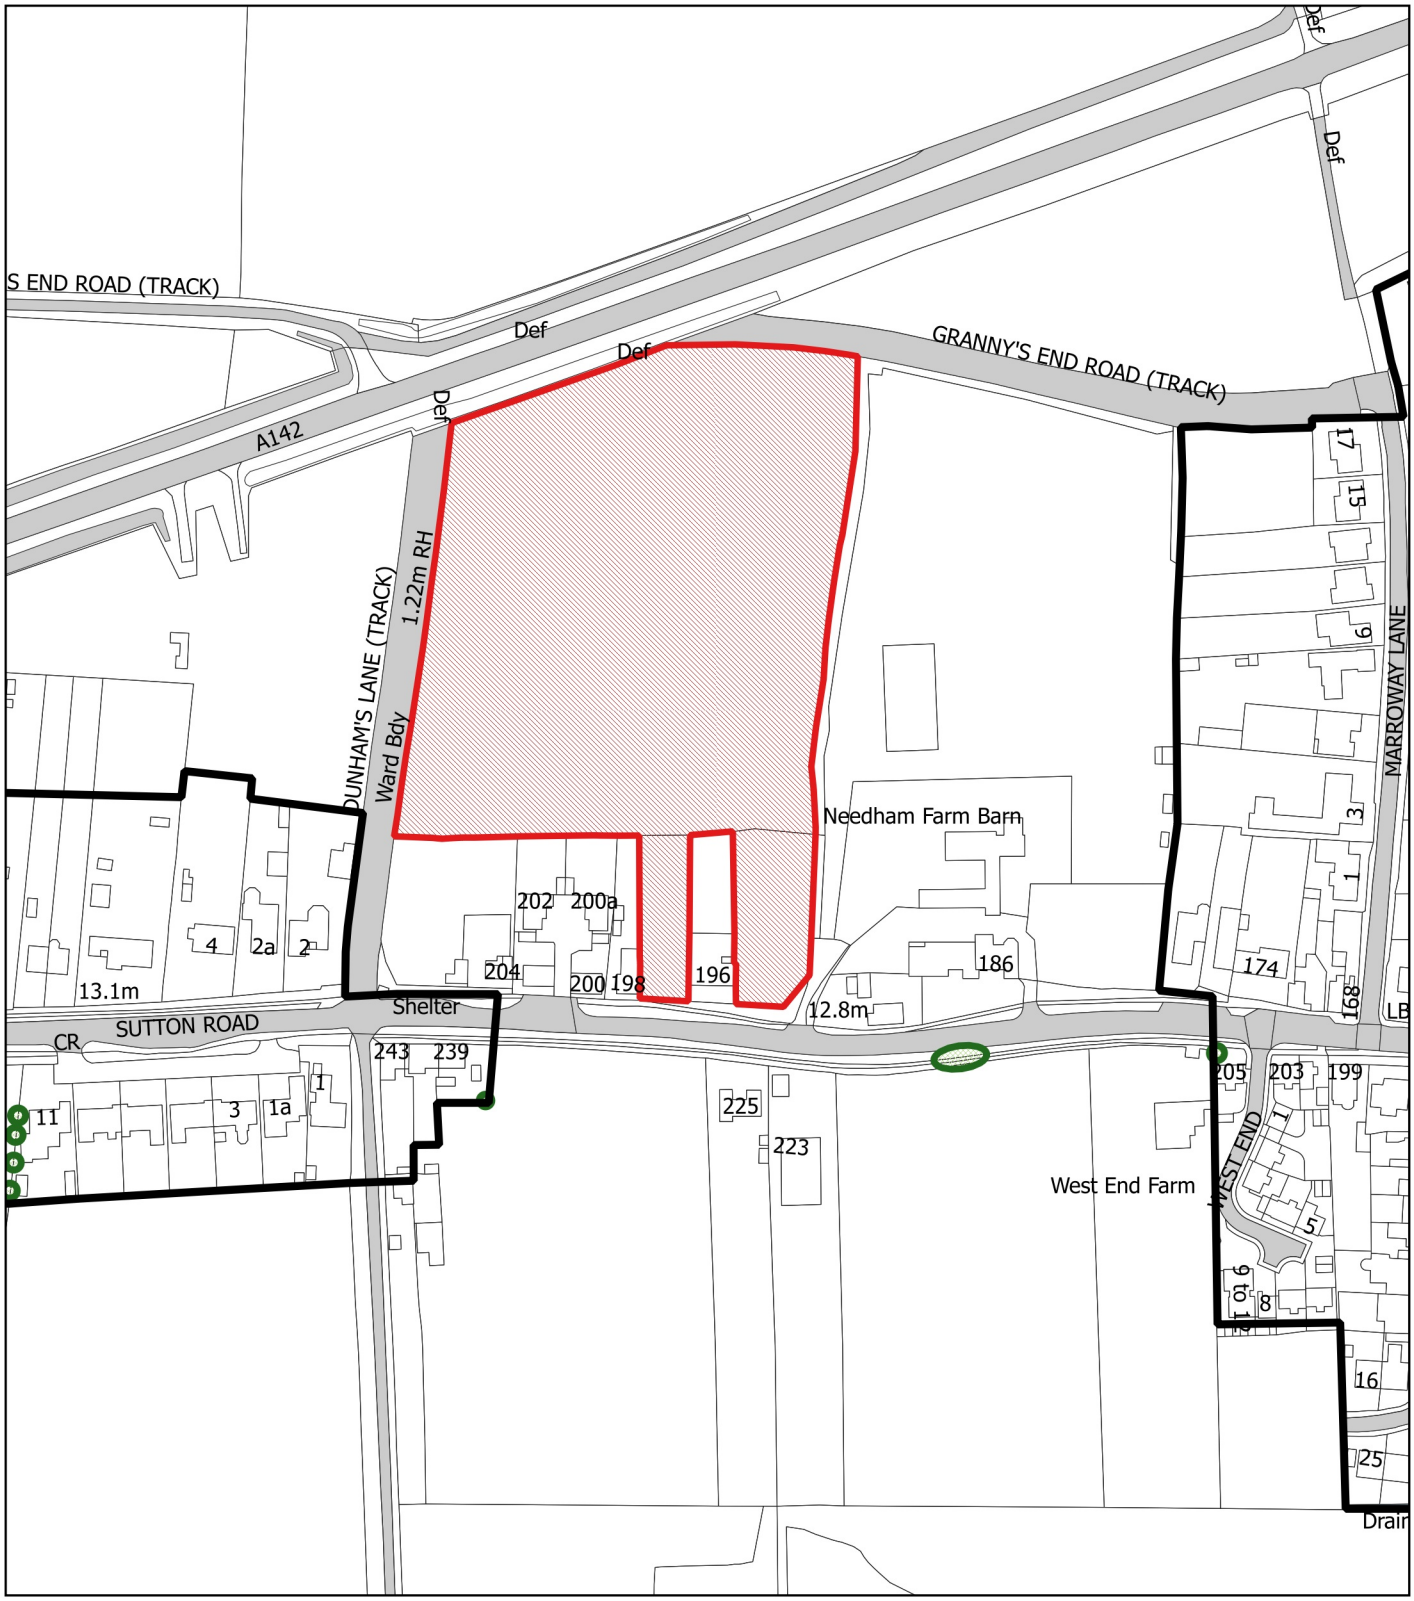

19/00754/OUM

Site North Of 196 - 204
Main Street
Witchford

East Cambridgeshire
District Council

Date: 24/10/2019
Scale: 1:2,500

N

© Crown copyright.
All rights reserved 100023279 (2019)