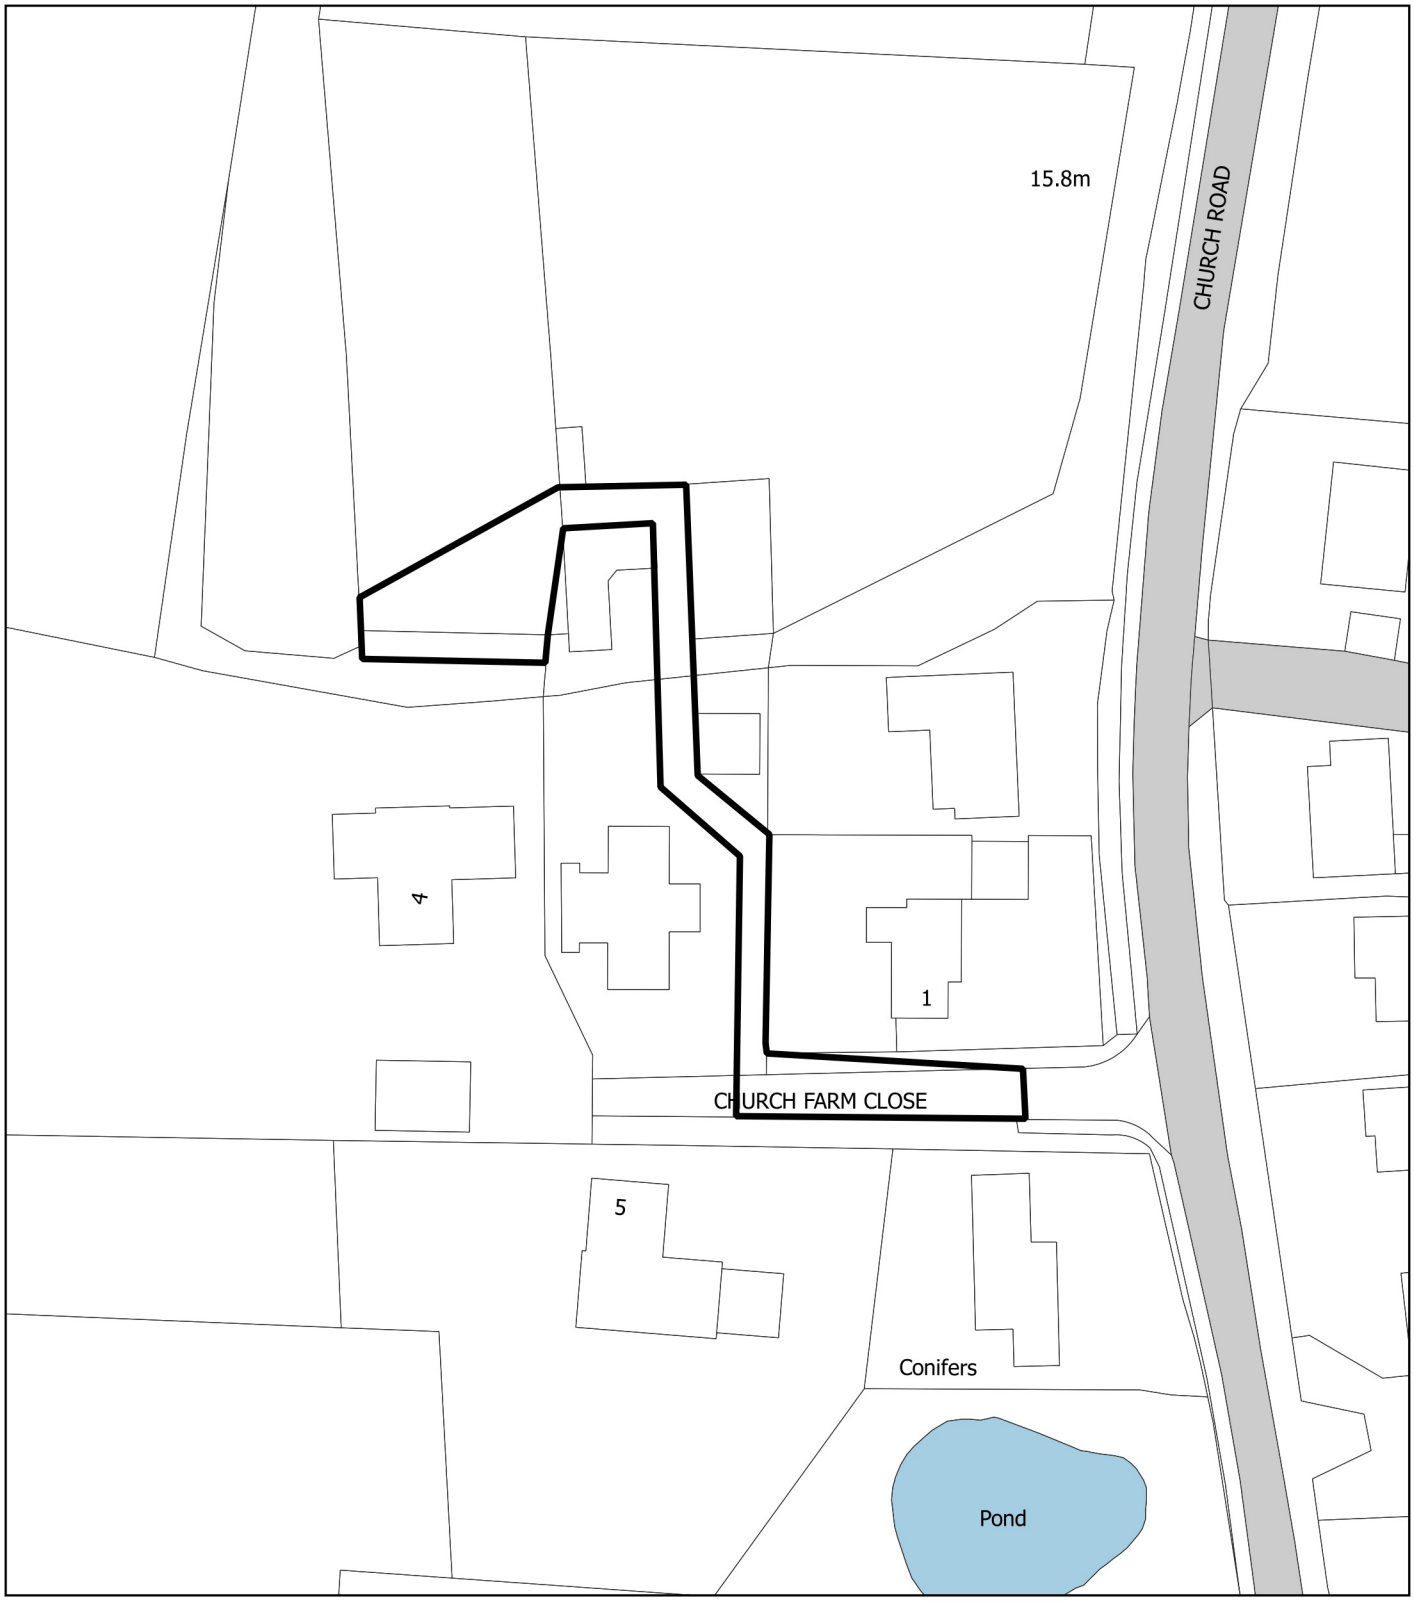

17/01569/FUL

3 Church Farm Close
Wentworth

East Cambridgeshire
District Council

Date: 25/01/2018
Scale: 1:750

N

© Crown copyright.
All rights reserved 100023279 (2017)